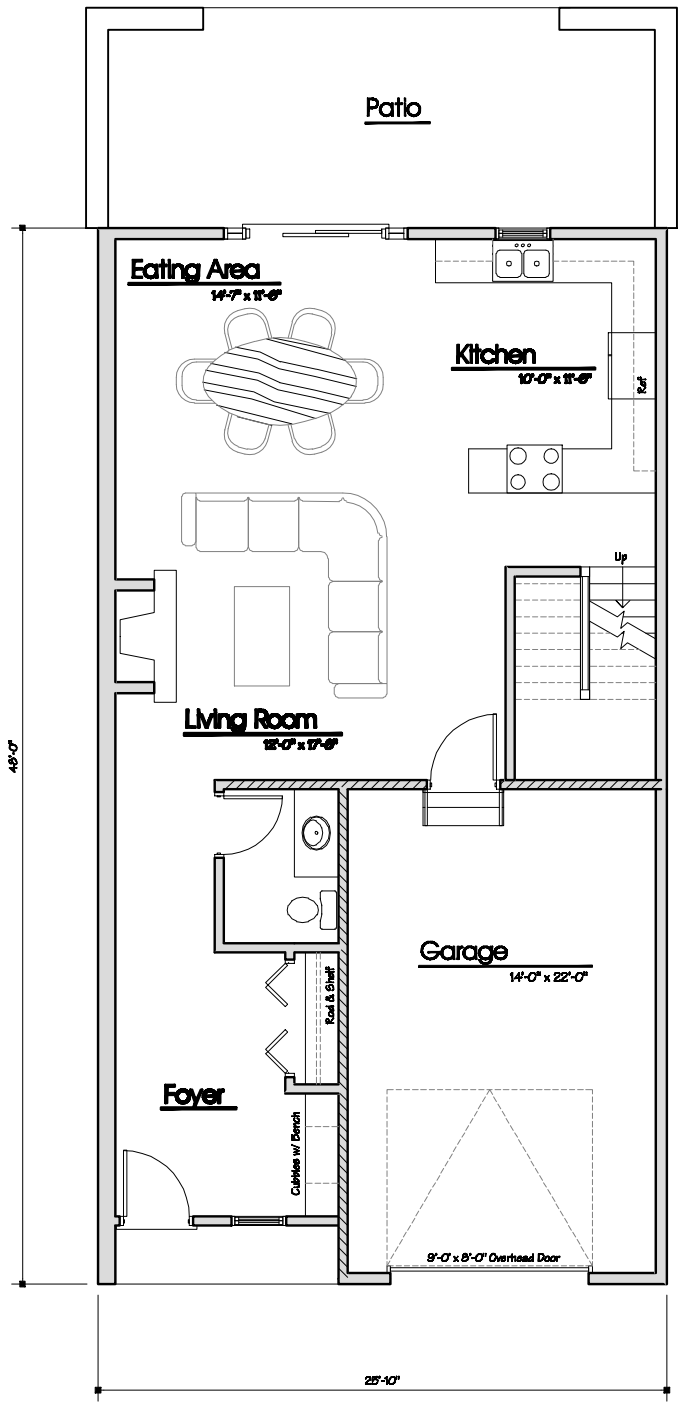

A1.1 **First Floor Plan**

1/4" = 1'-0"

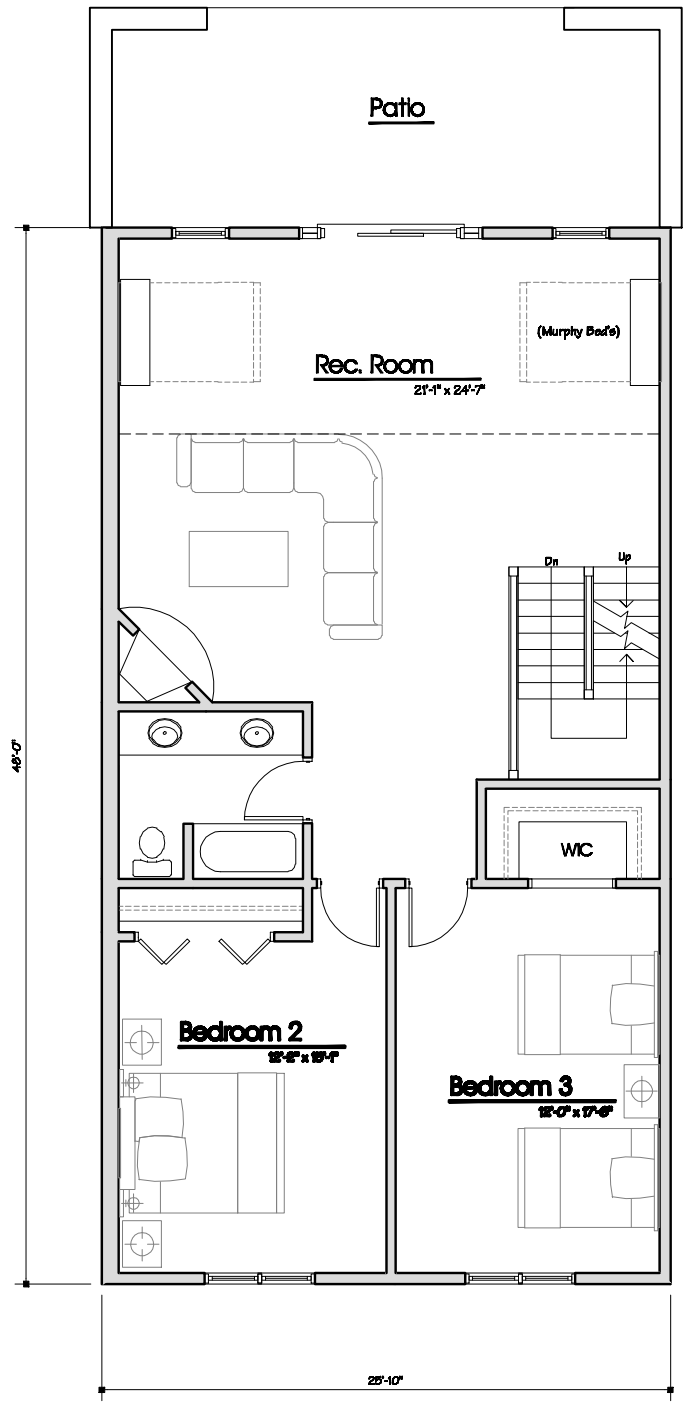

A1.2 **Second Floor Plan**

1/4" = 1'-0"

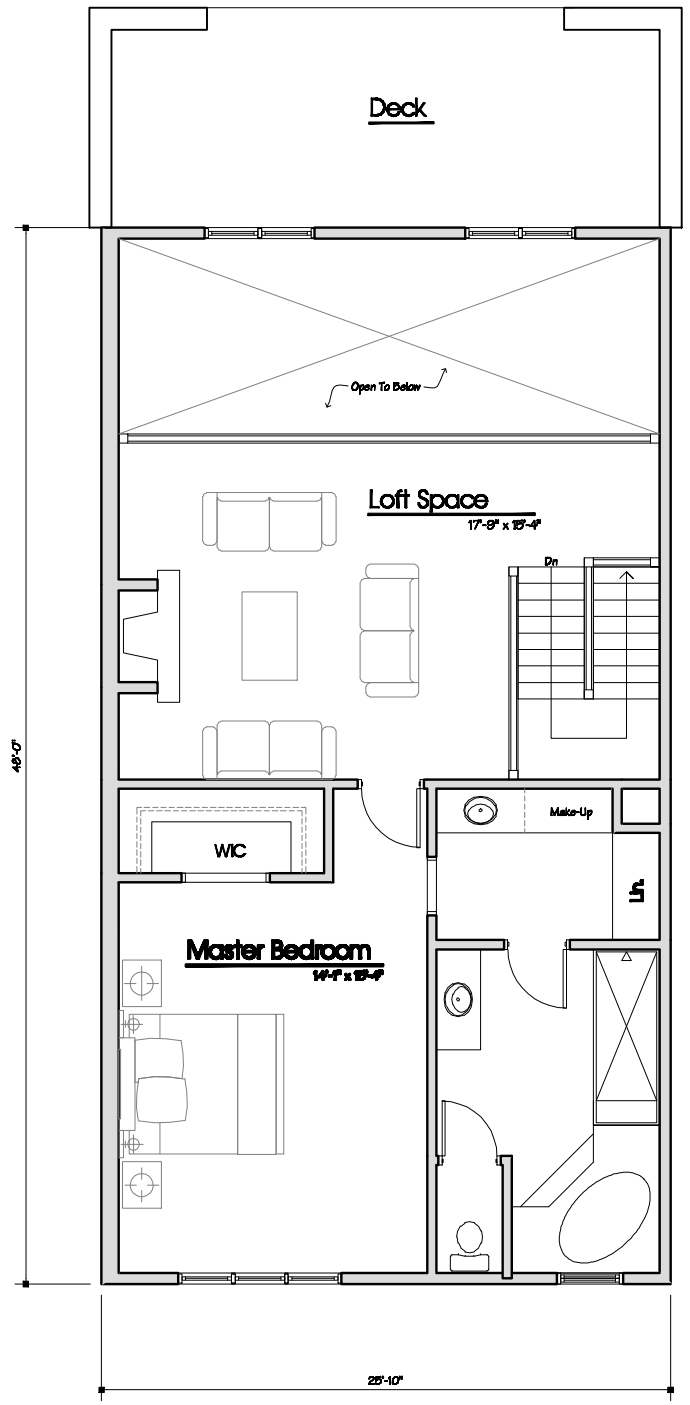

A1.3 **Third Floor Plan**

1/4" = 1'-0"

Three Story A

Square Footage = 2771 sqft.

DEANSUTTON ARCHITECTS L.L.P.
3284 Walden Avenue
Depew, New York 14043
(716)651-0381 Fax 651-0382

Job Number: 10-365

Project For:

Ellicott Villas
A PRIVATE RESIDENCE CLUB

6394 Route 242 East
Ellicottville, NY 14731

Copyright DeanSutton Architects ©2008

No.	Description	Date	By

WARNING:
It is a violation of Article 147, Section 7209 of the New York State Education Law for any person to alter an item, in any way, on this document, unless under the direction of a licensed Architect.

Title: Three Story A Plans

Drawn By: S. Movalli	Sheet No: 3
Date: 11-19-10	
Checked: M. Dean	
Scale: As Noted	